Name of Work:- Improvements to Roads and Drains At Ravindra Nagara Surrounding Area In Ward no.13 Shettyhalli Sub Division.

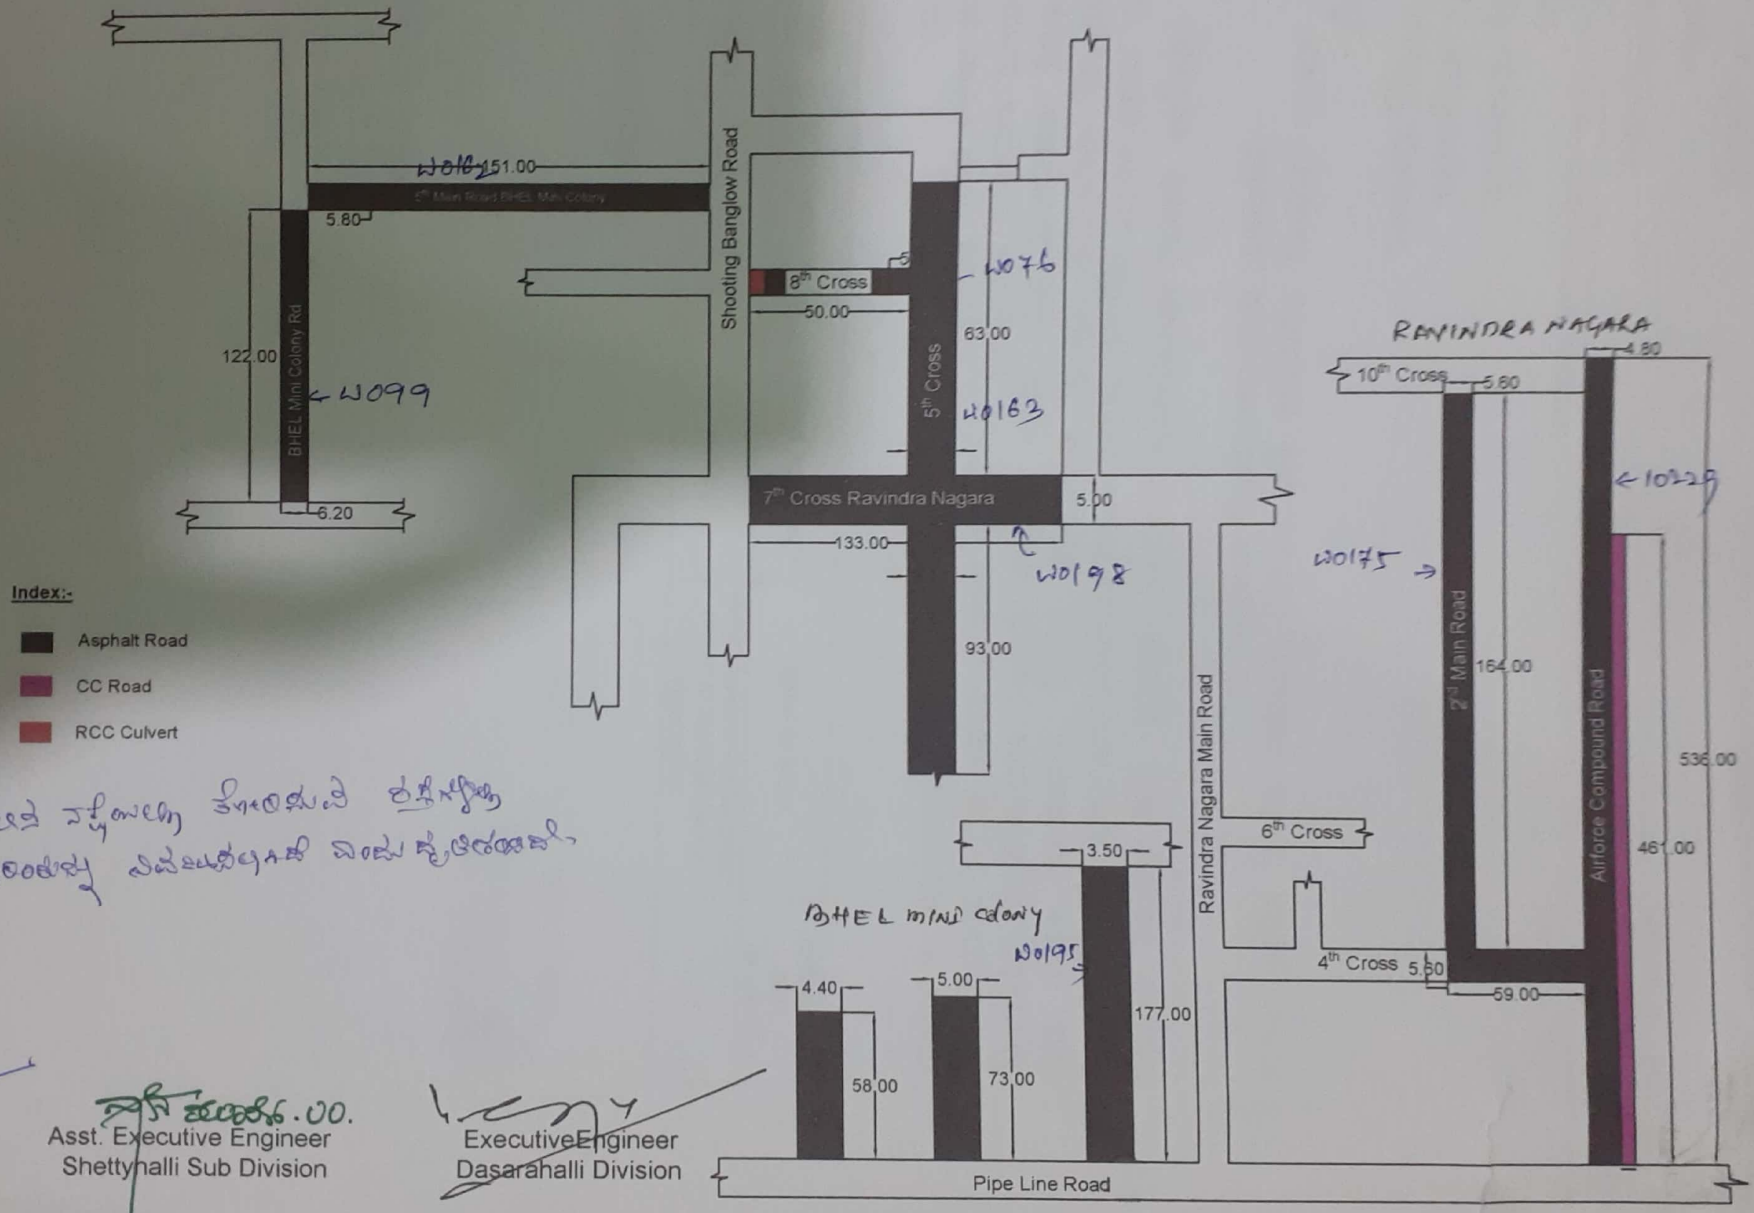

Asst. Engineer
Ward No.13

Asst. Executive Engineer
Shettyhalli Sub Division

Executive Engineer
Dasarahalli Division

All Dimensions are in Meters

Scanned by CamScanner